NBRL-4x1/8"

NO-BUMP FLOOR TO WALL SYSTEM
w/RECESS FOR 1/8" (3mm) VCT
MILL FINISH ALUMINUM EXTRUSIONS
MILL FINISH ALUMINUM PLATE
100% MOVEMENT

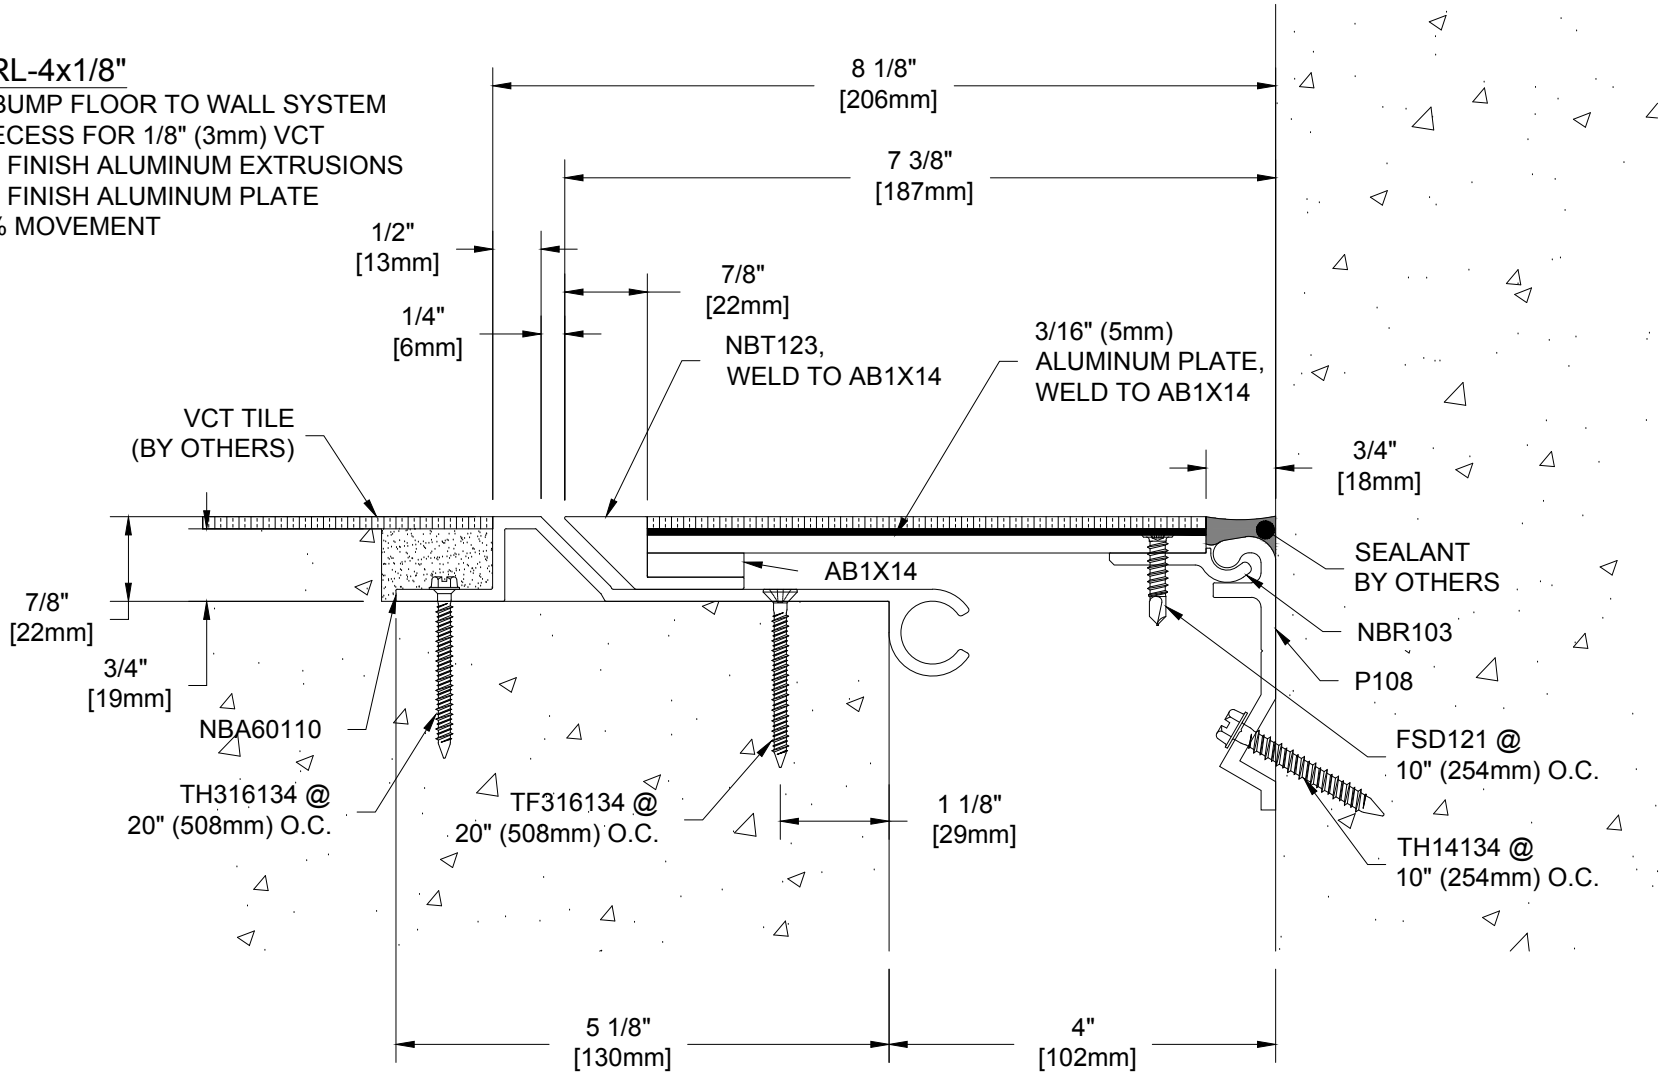

Project:	Length	Qty.	Color
Customer:			
SO#			
Date:			
Page____of___ Scale: NTS			

Drawn By: HRS

BALCO
A CSW Industrials Company

The information contained herein is the proprietary property of BALCO®. No portion of it may be reproduced by any means or used in any form except for the purpose for which it was furnished. All rights of design and invention are hereby reserved.

REV. - 12/04/17

K:\EXPANSION\N\NBRL\NBRL-Xx18\NBRL-4x18.dwg [Detail] December 04, 2017 - 3:17pm rshultz