NBRL-7x3/8"

NO-BUMP FLOOR TO WALL SYSTEM
w/3/8" RECESS FOR TERRAZZO OR HARDSET TILE
MILL FINISH ALUMINUM EXTRUSIONS
MILL FINISH ALUMINUM PLATE
100% MOVEMENT

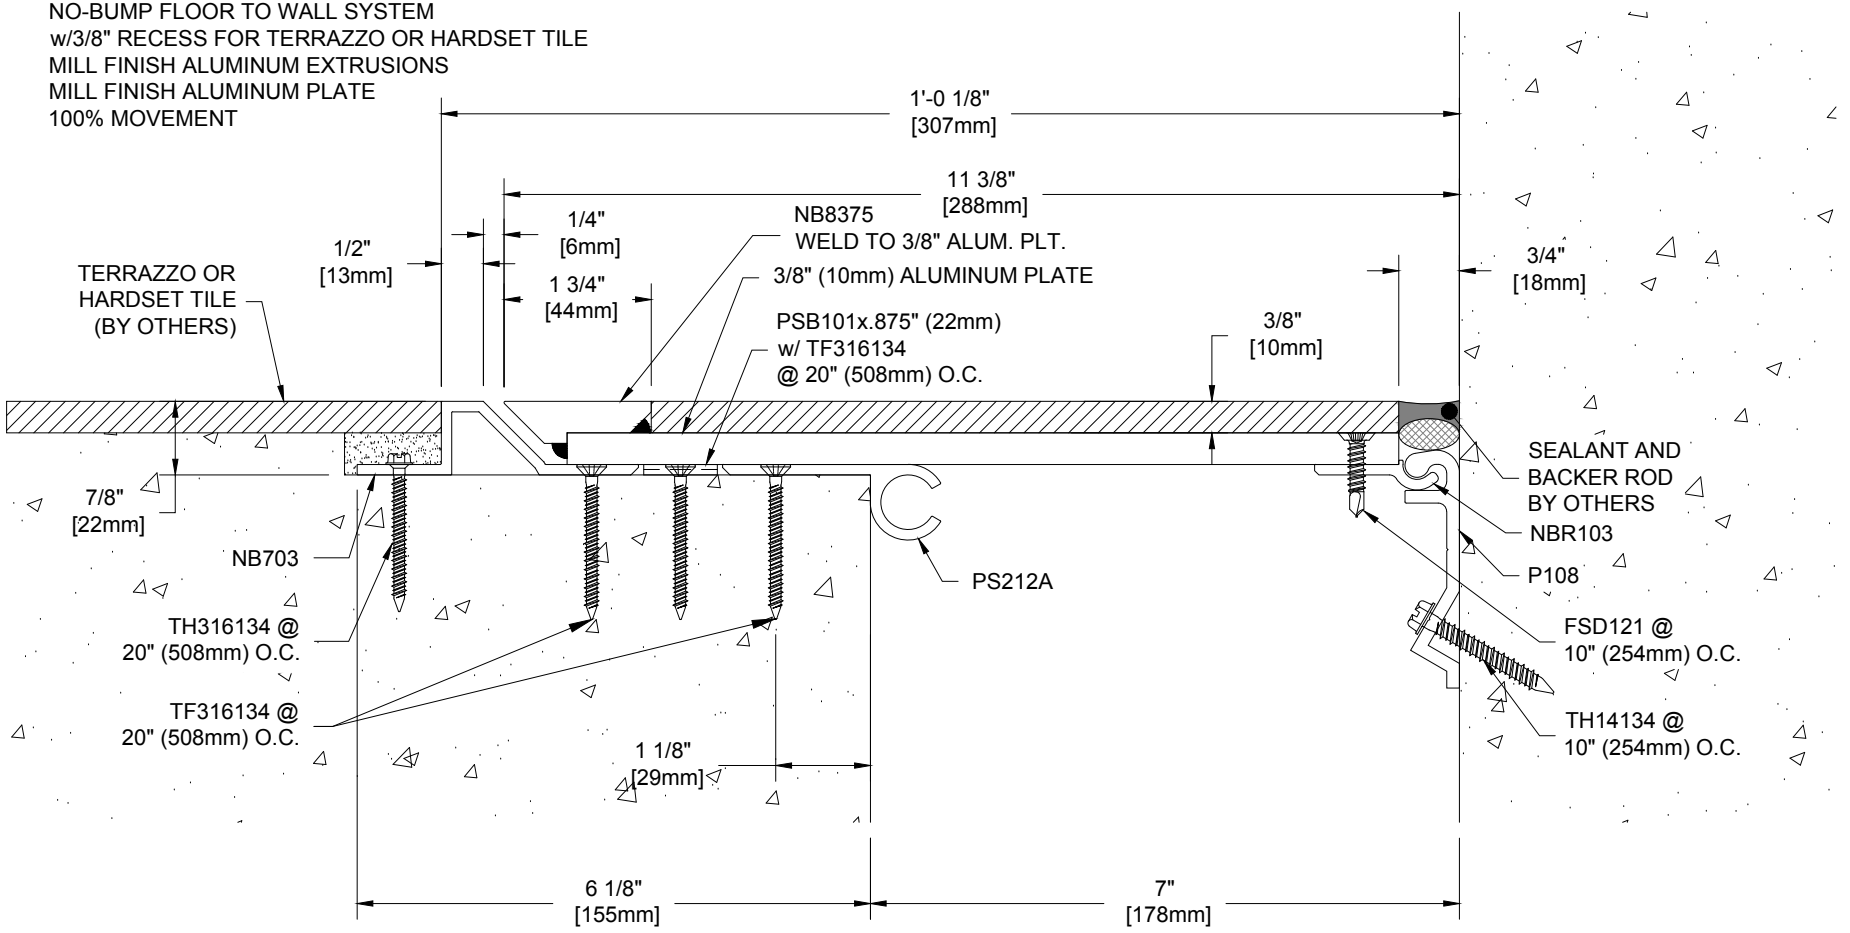

Project:	Length	Qty.	Color
Customer:			
SO#			
Date:			
Page____of___ Scale: NTS			

Drawn By: HRS

K:\EXPANSION\N\NBRL\NBRL-Xx38\NBRL-7x38.dwg [Detail] December 04, 2017 - 3:46pm rshultz

BALCO
A CSW Industrials Company

The information contained herein is the proprietary property of **BALCO®**. No portion of it may be reproduced by any means or used in any form except for the purpose for which it was furnished. All rights of design and invention are hereby reserved.

REV. - 12/04/17