6FVC-1EM

NEW FLOOR TO EXISTING FLOOR SYSTEM
MILL FINISH ALUMINUM COVER
MILL FINISH ALUMINUM BASE
50% MOVEMENT

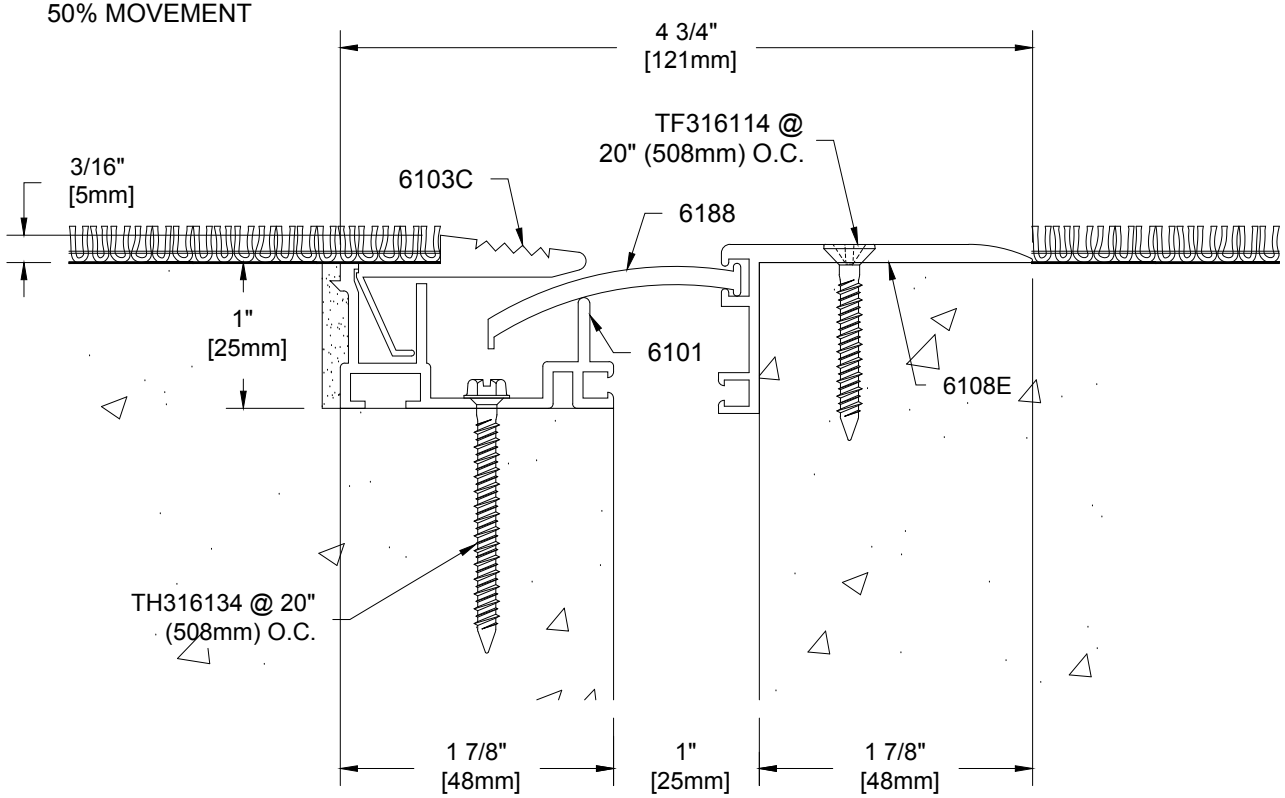

Project:	Length	Qty.	Color
Customer:			
SO#			
Date:			
Page____of___ Scale: NTS			

Drawn By: HRS

BALCO
A CSW Industrials Company

The information contained herein is the proprietary property of **BALCO®**. No portion of it may be reproduced by any means or used in any form except for the purpose for which it was furnished. All rights of design and invention are hereby reserved.

REV. - 08/03/18

K:\EXPANSION\6000\6FVC\6FVC-1Em.dwg [Detail] August 06, 2018 - 9:56am Rshultz