TSA-4-250

TRENCH COVER w/BLACK ABRASIVE FILL
MILL FINISH ALUMINUM EXTRUSIONS
MILL FINISH ALUMINUM PLATE
w/BLOCK-OUT ANCHORS

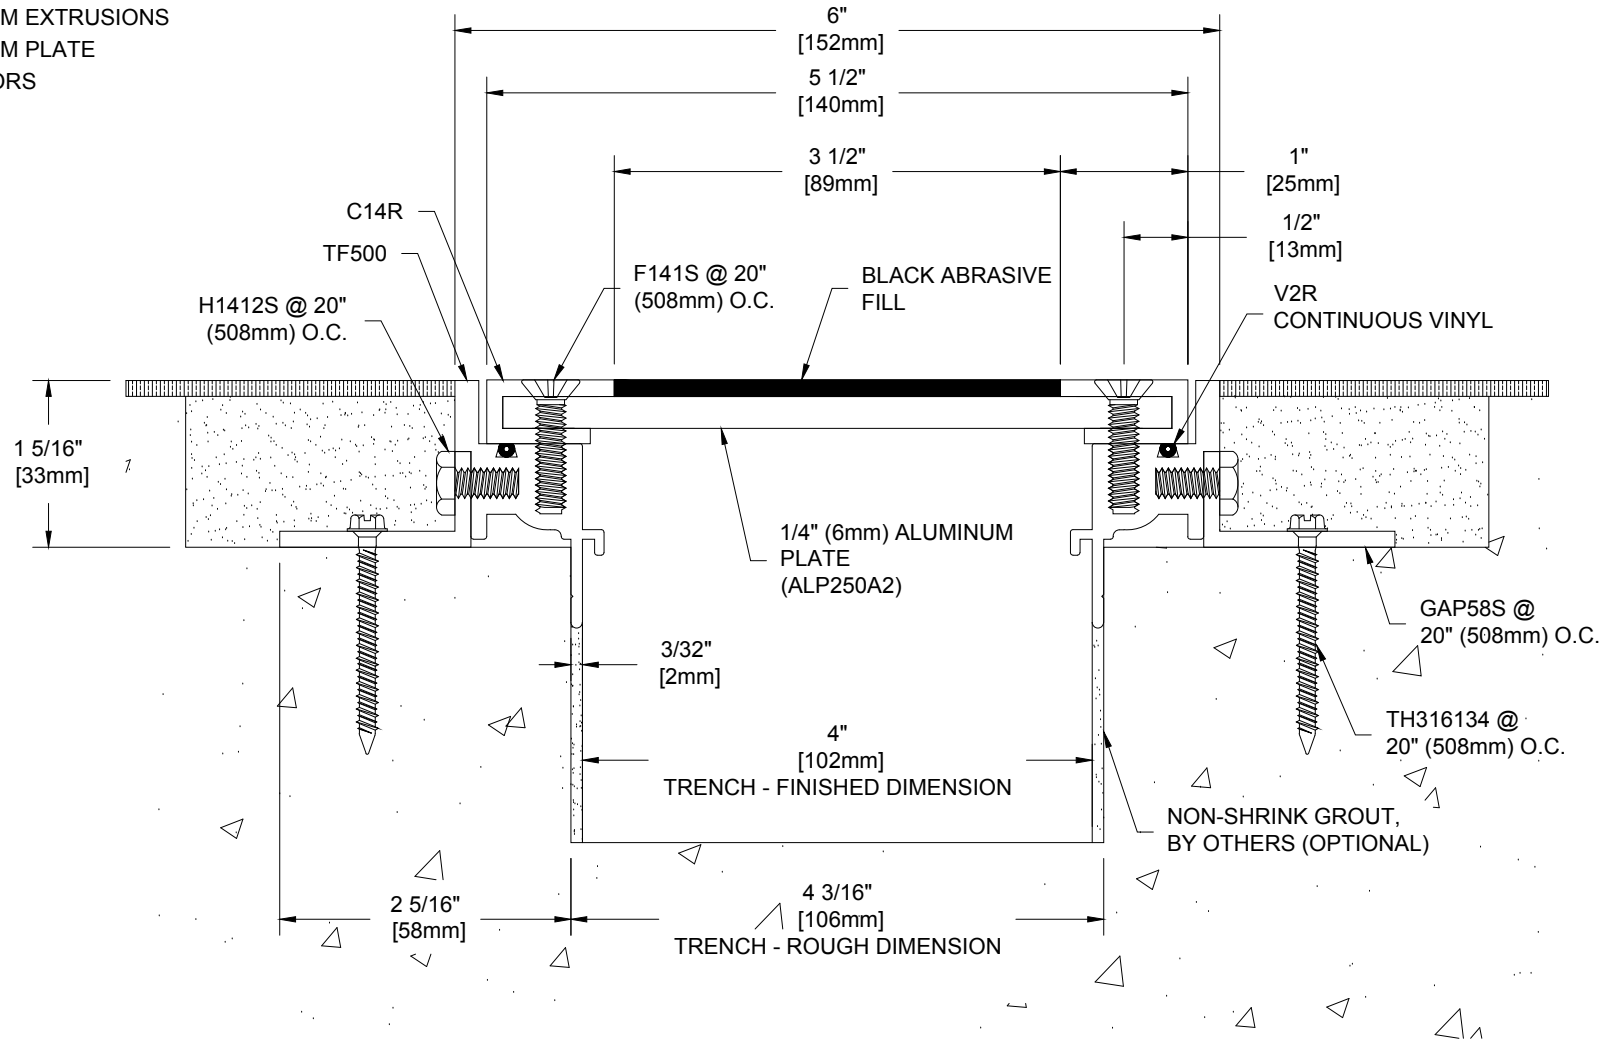

Project:				Drawn By: HRS
Customer:	Length	Qty.	Color	
SO#				
Date:				
Page____of___ Scale: NTS				

K:\Trench_AccessCovers\TSA\TSA-250\Blockout\TSA-04-250-BOA.dwg [Detail] August 03, 2018 - 9:55am Rshultz

BALCO
A CSW Industrials Company

The information contained herein is the proprietary property of BALCO®. No portion of it may be reproduced by any means or used in any form except for the purpose for which it was furnished. All rights of design and invention are hereby reserved.

REV. - 08/03/18