TST-12-250L

TRENCH COVER w/1/8"(3mm) TILE RECESS
MILL FINISH ALUMINUM EXTRUSIONS
MILL FINISH ALUMINUM PLATE
w/BLOCK-OUT ANCHORS
w/STAINLESS STEEL LINER

PLEASE SPECIFY OPEN
OR CLOSED ENDS FOR LINER

OPEN_____CLOSED_____

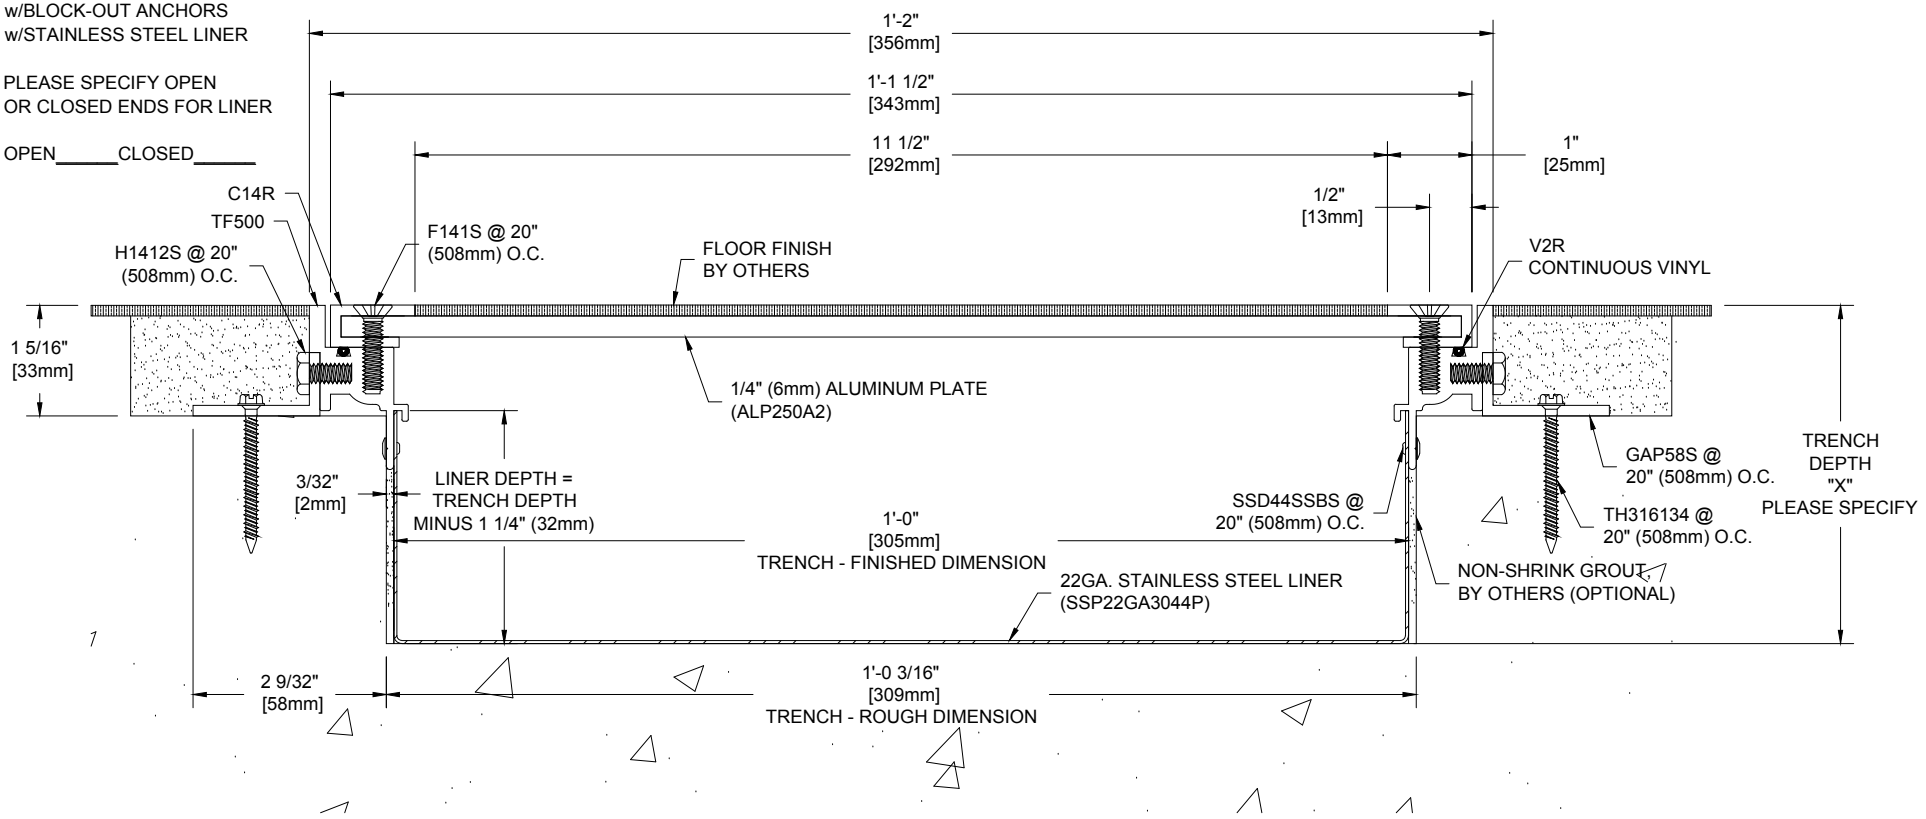

Project:	Length	Qty.	Color	Drawn By: HRS
Customer:				
SO#				
Date:				
Page____of___ Scale: NTS				

K:\Trench_AccessCovers\TST\TST-250\blockout_liner\SS Liner\TST-12-250-BOA-SSLiner.dwg [Detail] August 03, 2018 - 11:04am Rshultz

BALCO
A CSW Industrials Company

The information contained herein is the proprietary property of **BALCO®**. No portion of it may be reproduced by any means or used in any form except for the purpose for which it was furnished. All rights of design and invention are hereby reserved.

REV. - 08/03/18