TST-6-250L

TRENCH COVER w/1/8"(3mm) TILE RECESS
MILL FINISH ALUMINUM EXTRUSIONS
MILL FINISH ALUMINUM PLATE
w/BLOCK-OUT ANCHORS
w/ALUMINUM LINER

SPECIFY OPEN OR CLOSED
ENDS FOR LINER

OPEN_____CLOSED_____

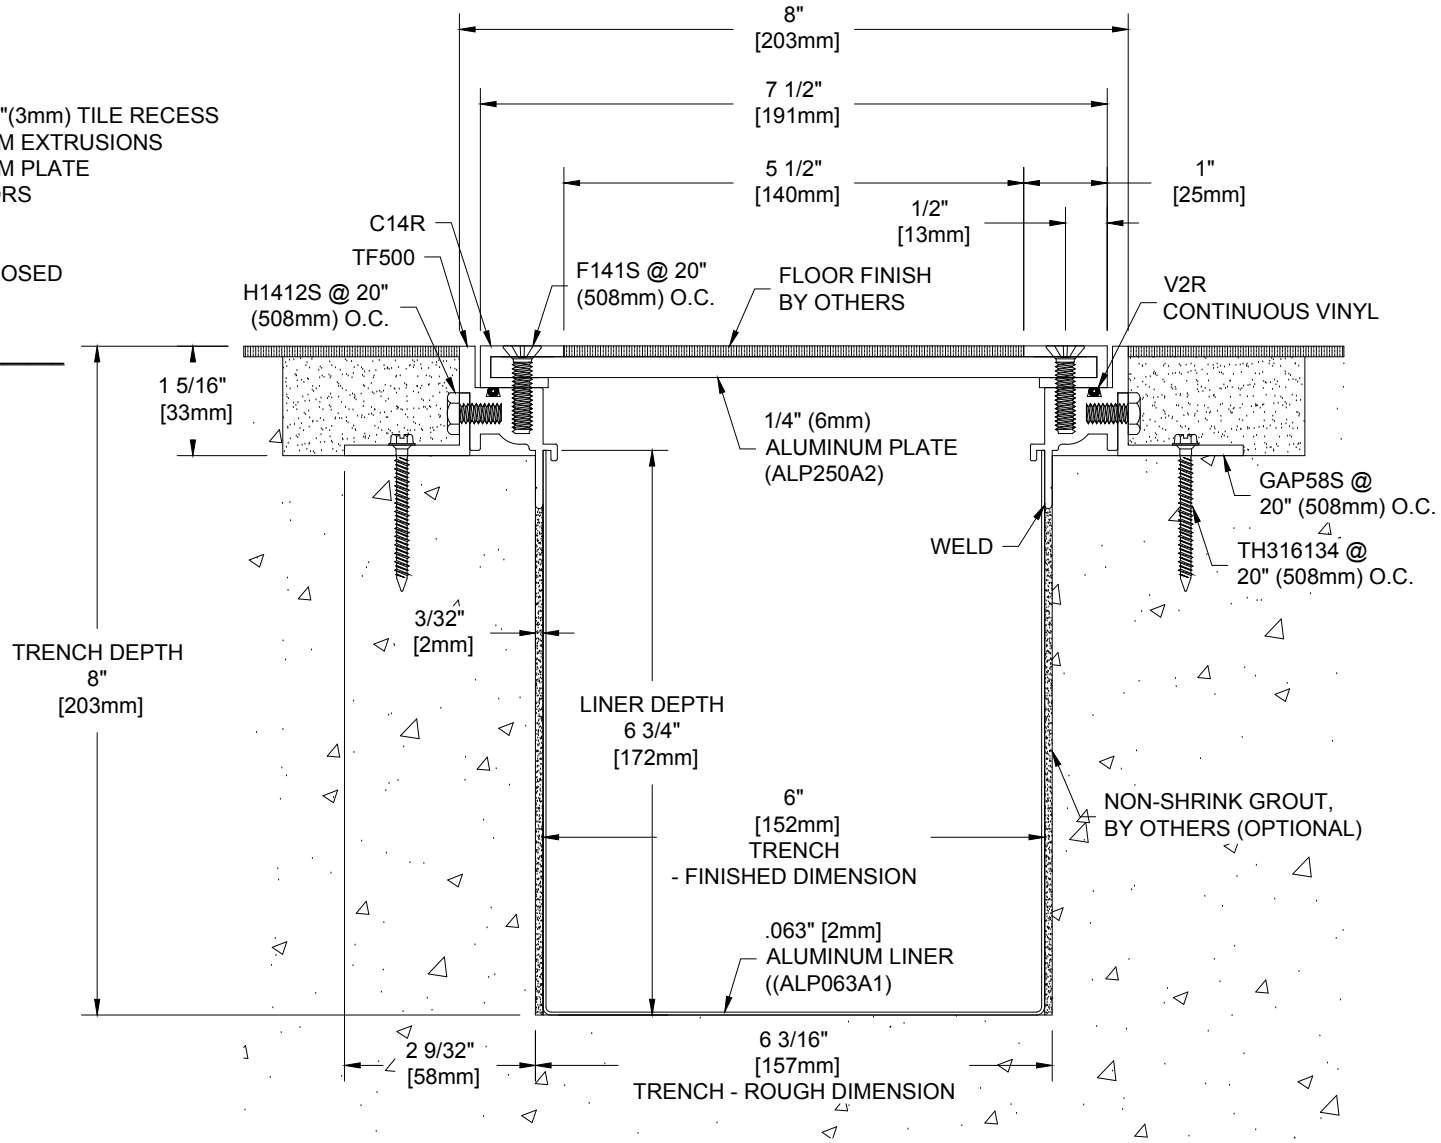

Project:	Length	Qty.	Color
Customer:			
SO#			
Date:			
Page____of____ Scale: NTS			

Drawn By: HRS

BALCO®
A CSW Industrials Company

The information contained herein is the proprietary property of **BALCO®**. No portion of it may be reproduced by any means or used in any form except for the purpose for which it was furnished. All rights of design and invention are hereby reserved.

REV. - 08/03/18

K:\Trench_AccessCovers\TST\TST-250\blockout_liner\AlumLiner\TST-6-250-BOA-AlumLiner-8inch.dwg [Detail] August 03, 2018 - 11:01am Rshultz